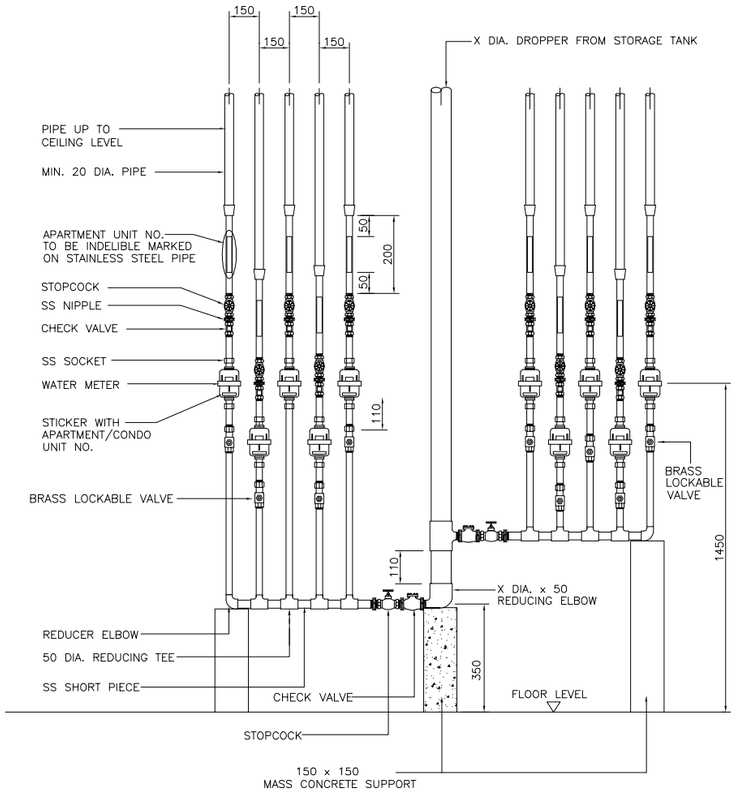

DETAIL OF METERSTAND INSTALLED IN VERTICAL FOR HIGH RISE APARTMENT/CONDOMINIUM

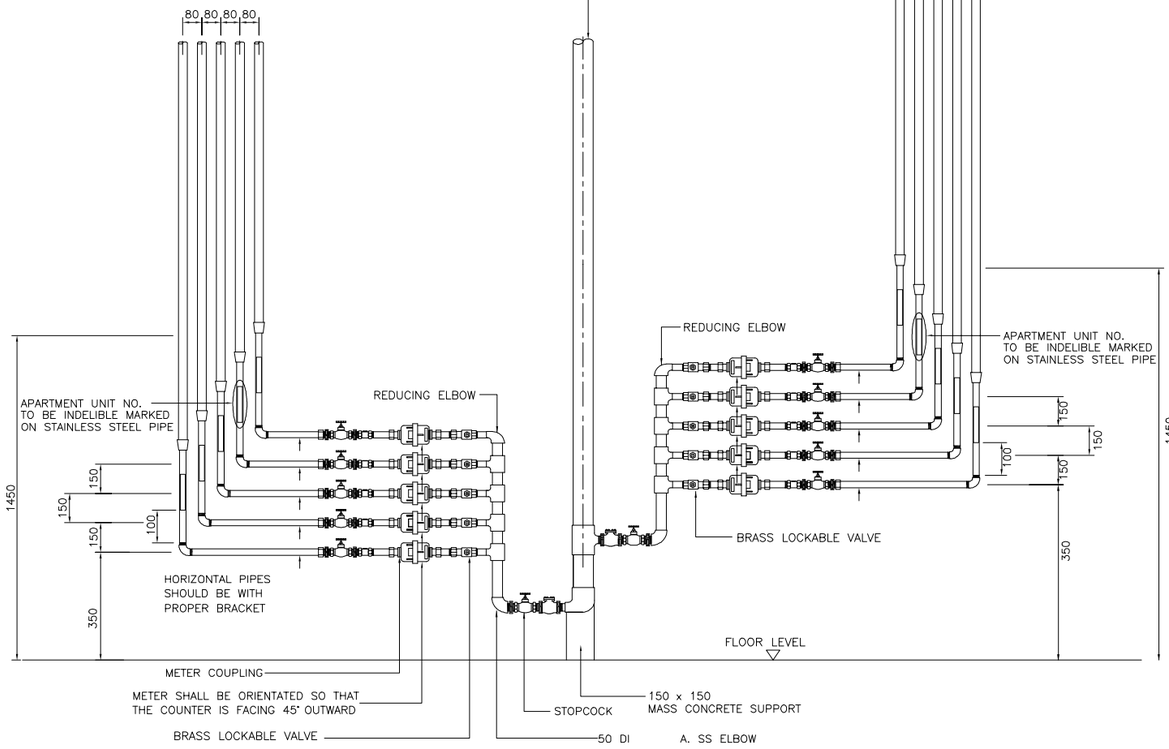

DETAIL OF METER STAND INSTALLED IN HORIZONTAL FOR HIGH RISE APARTMENT/CONDOMINIUM

NOTE :

1. ACTUAL LENGTH OF COMMUNICATION PIPE SHALL BE DETERMINED ON SITE.
2. ALL DIMENSIONS ARE IN MILLIMETRE AND LEVELS ARE IN METRE UNLESS OTHERWISE STATED.
3. ALL STAINLESS STEEL PIPES SHALL BE OF GRADE 304 TO SCHEDULE 40S.
4. ALL VERTICAL PIPES SHOULD BE SECURED WITH PROPER BRACKETS.

REV.	REVISED BY	DESCRIPTION	DATE
01	NORAZLIN	CHANGE LOGO	JAN 2018

Ranhill SAJ

SAJ Ranhill Sdn. Bhd. (476718 - H)
Jalan Garuda, Larkin, P.O Box 262,
80350 Johor Bahru, Johor , Malaysia
T_+607 - 224 4040 F_+607 - 224 0033

1800-88-7474 sms 019-772 7474 www.sajranhill.com.my customer.care@saj.com.my

PROJECT :

DRAWING TITLE :

TYPICAL DETAILS OF METER STAND INSTALLED IN HORIZONTAL AND VERTICAL FOR HIGH RISE APARTMENT/CONDOMINIUM

DRAWN BY : MAZZ	DESIGNED : W.C
CHECKED : MFB	APPROVED : T.C
SCALE : NOT TO SCALE	DATE : JAN 2018

DRAWING NO :
SAJ/STD/MP/05 (01)